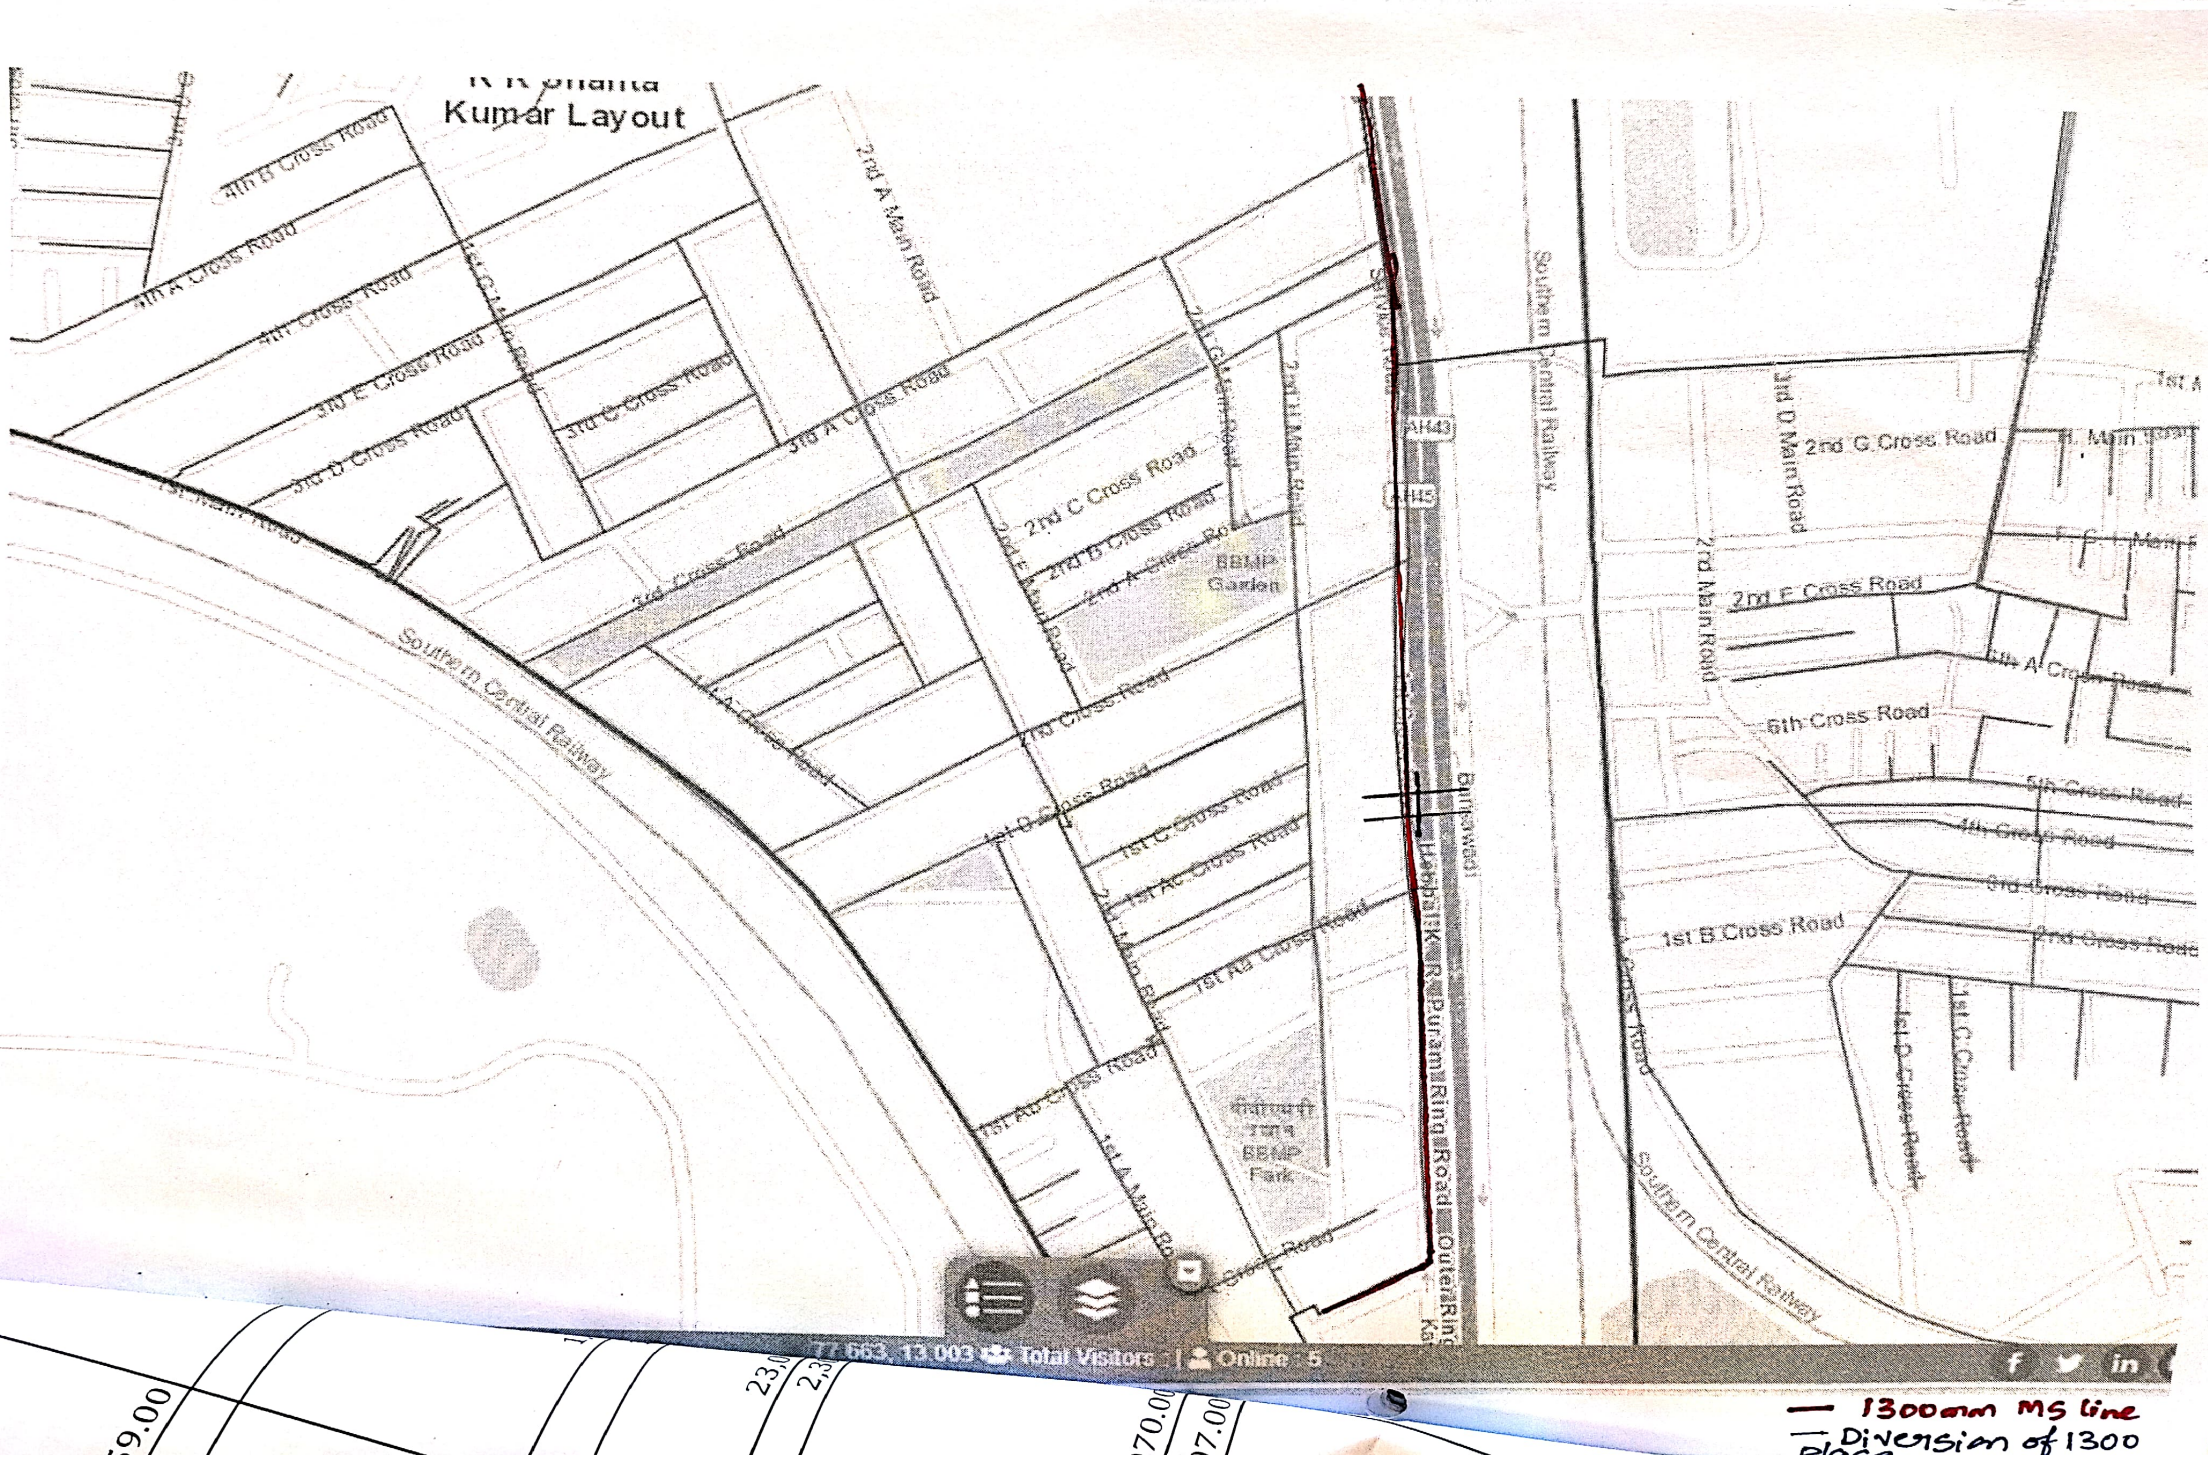
Kumar Layout
4th B Cross Road
4th A Cross Road
4th Cross Road
3rd E Cross Road
3rd D Cross Road
3rd C Cross Road
3rd A Cross Road
1st Main Road
2nd A Main Road
2nd C Cross Road
2nd B Cross Road
2nd A Cross Road
BBMP Garden
1st Cross Road
Southern Central Railway
1st A Cross Road
2nd Cross Road
1st D Cross Road
1st C Cross Road
1st AC Cross Road
1st A1 Cross Road
1st Ab Cross Road
1st A Main Road
BBMP Park
Service Road
2nd Main Road
AH43
AH5
Southern Central Railway
Hennur Bagalur Main Road
Outer Ring Road
3rd D Main Road
2nd G Cross Road
2nd Main Road
2nd F Cross Road
6th Cross Road
5th Cross Road
4th Cross Road
3rd Cross Road
2nd Cross Road
1st B Cross Road
1st G Cross Road
1st D Cross Road
Cross Road
Southern Central Railway
77,663 13,003 Total Visitors | Online : 5
— 1300mm MS line
Diversion of 1300

of the Diversion work of 1300mm dia water supply line passing in SWD in kasturinagar service road coming under ambit of 2-2 subdivision.

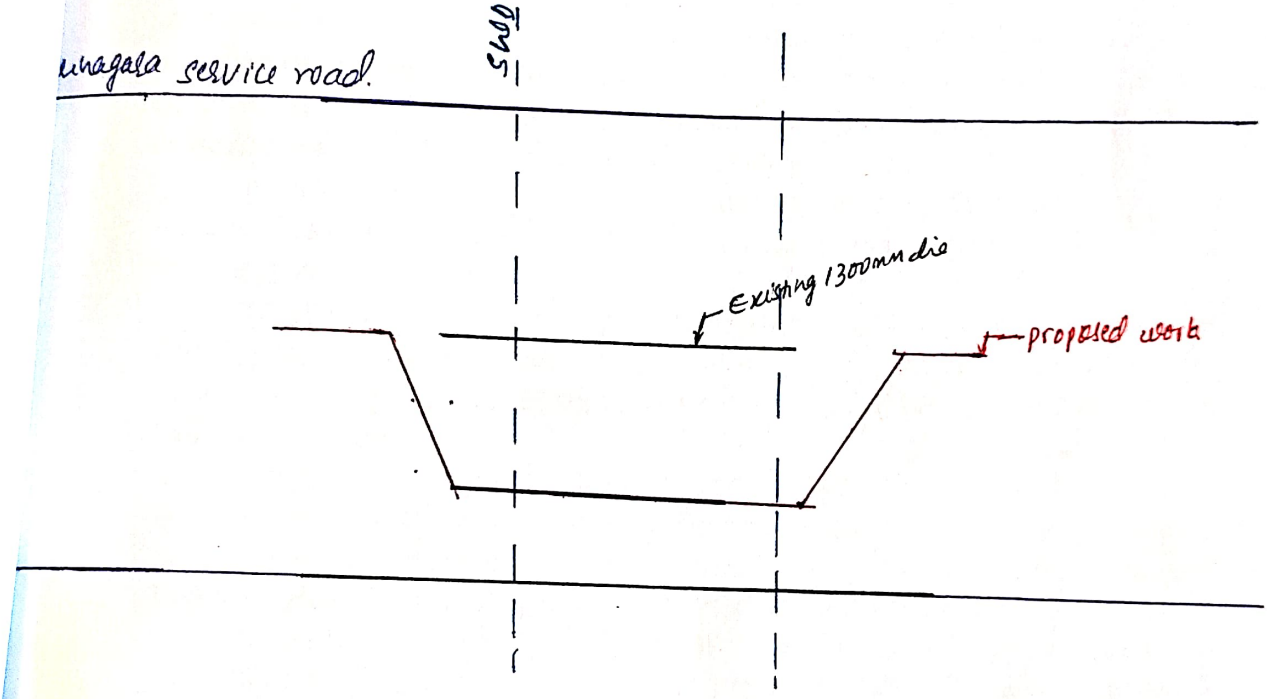

manipatho

JE